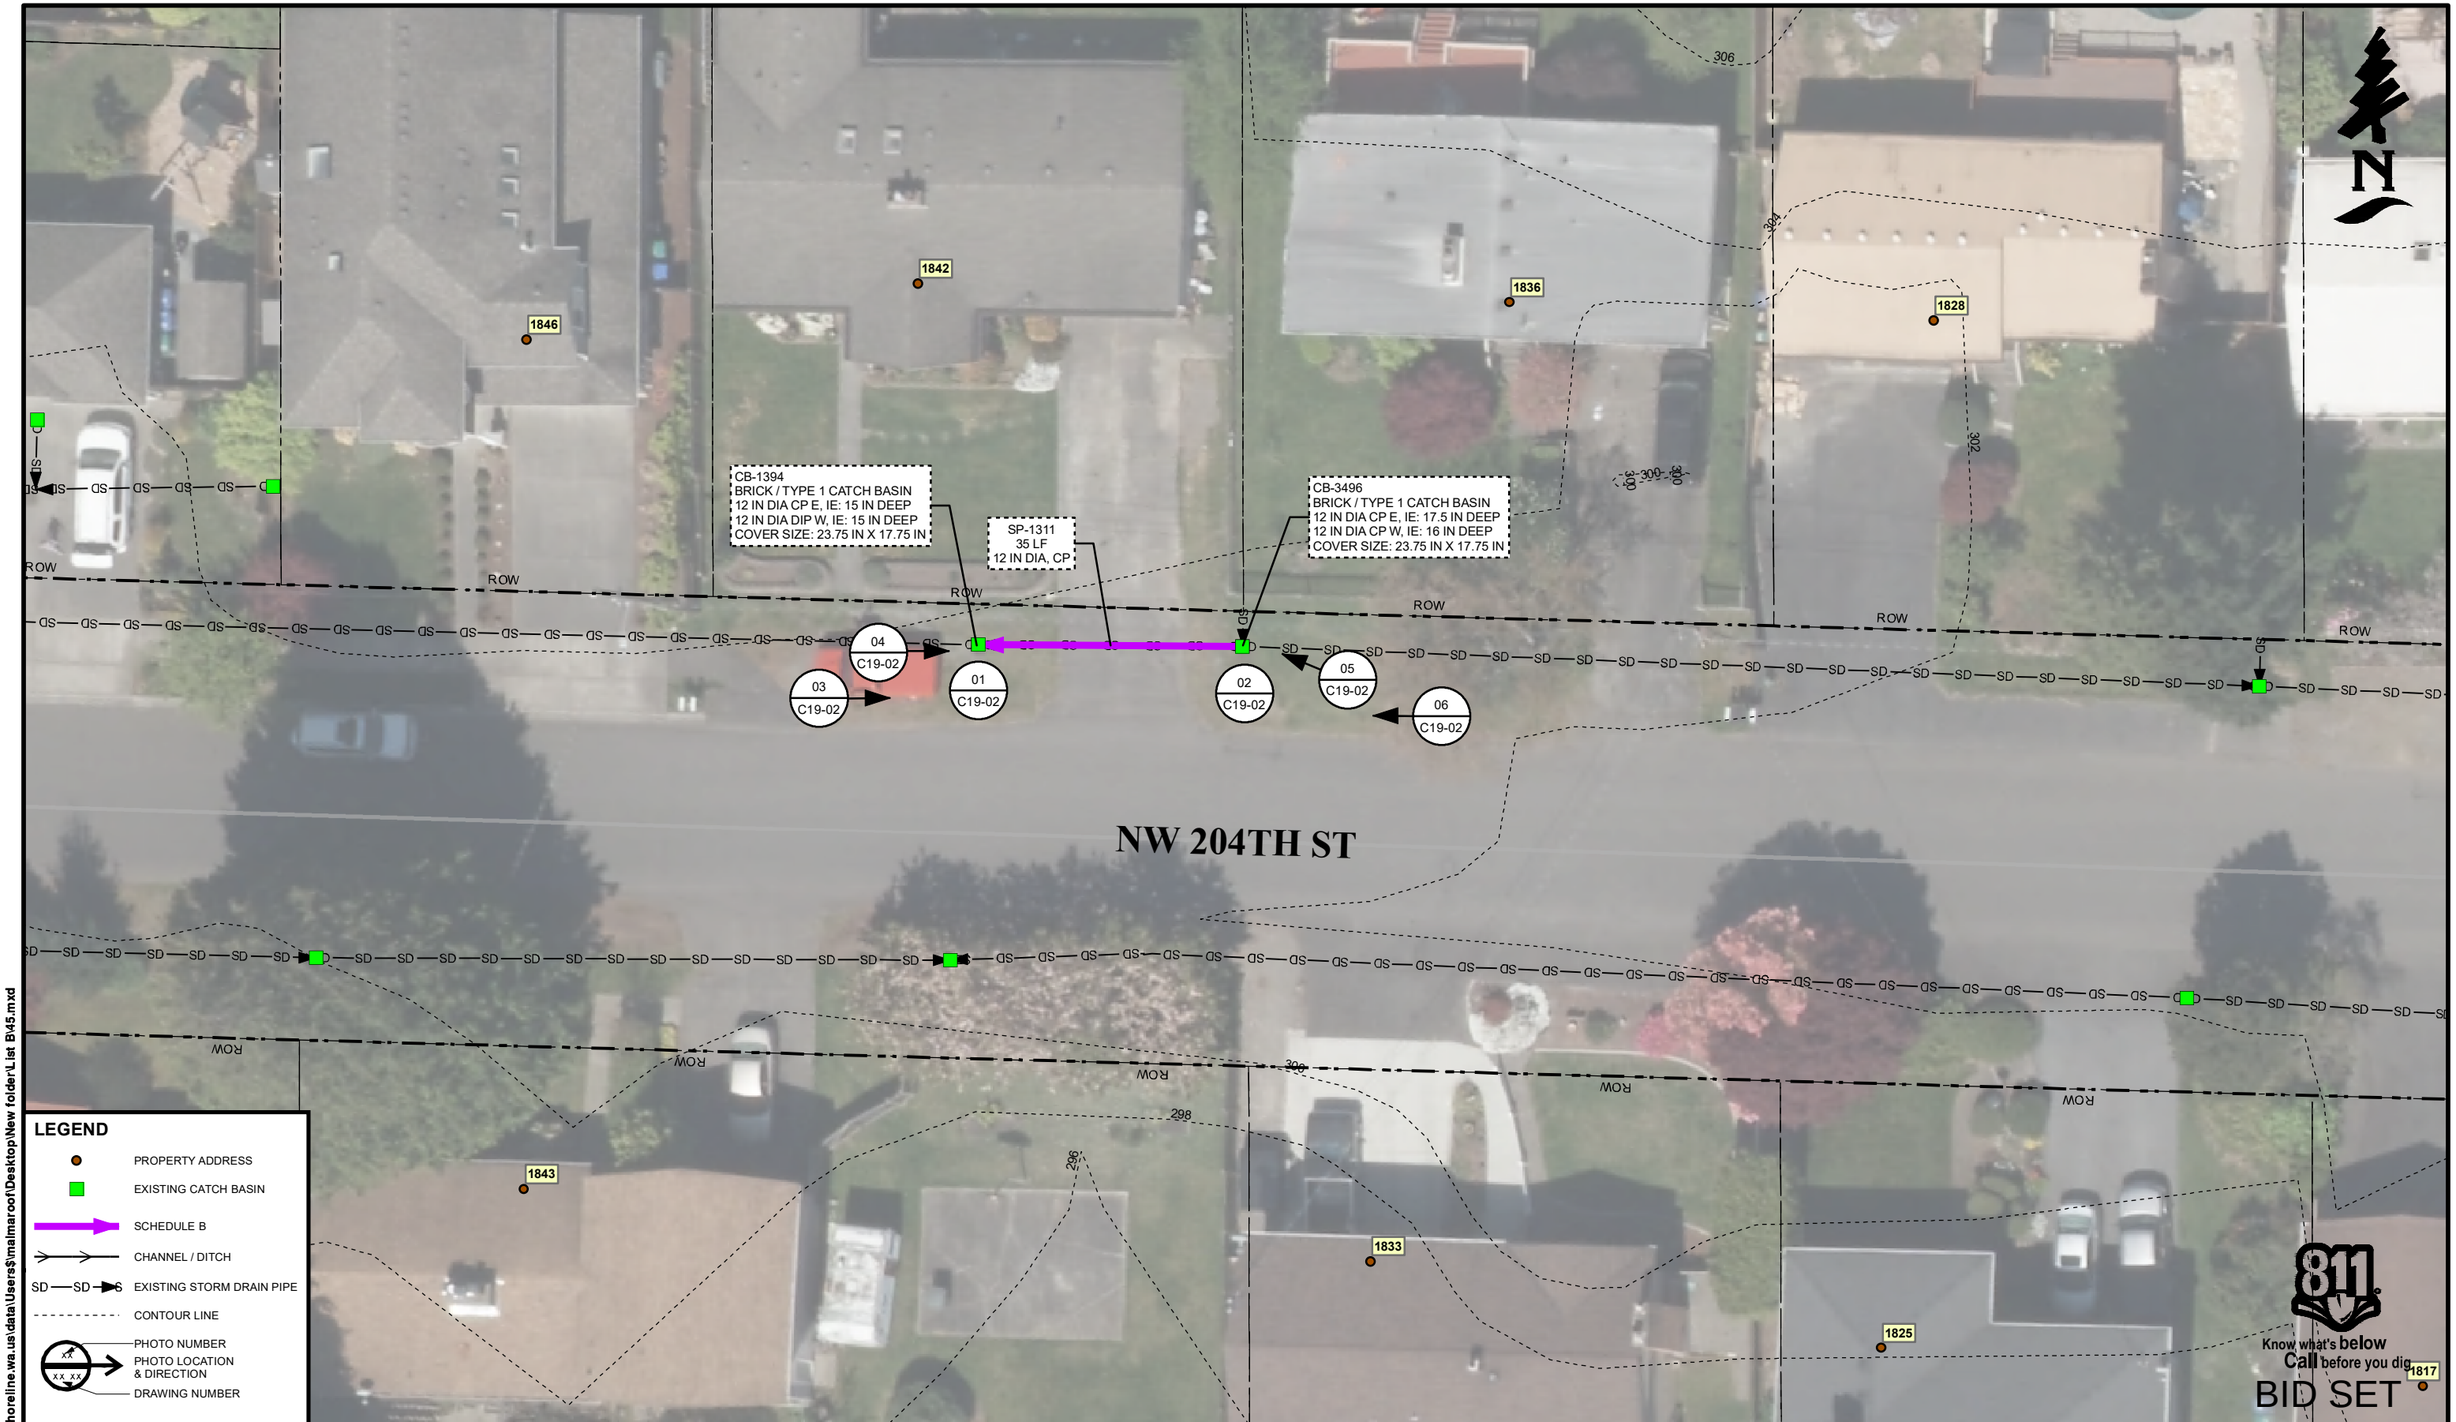

3/10/2020 11:50:03 AM \\ci.shoreline.wa.us\data\Users$\malmaroof\Desktop\New folder\List B\45.mxd

MARK	REVISION DESCRIPTION	BY	APP.	DATE

CITY OF SHORELINE

0 5 10 20 30 Feet
1 in = 20 ft

LEA EDWARD BONEBRAKE, STATE OF WASHINGTON, 48131, REGISTERED PROFESSIONAL ENGINEER
3/17/2020

DRAWN BY	MA
DESIGN BY	MA
CHECK BY	LB
PROJ MGR	LB

CITY OF SHORELINE

2020 CIPP STORMWATER PIPE REPAIR PROJECT
NW 204TH ST FRONT OF 1842, PLAN
SCHEDULE B

DRAWNING NO.	C19-01
PROJECT NO.	9495
FED AID NO.	N/A
DATE:	03/17/2020
SHEET NO.	45 OF 54