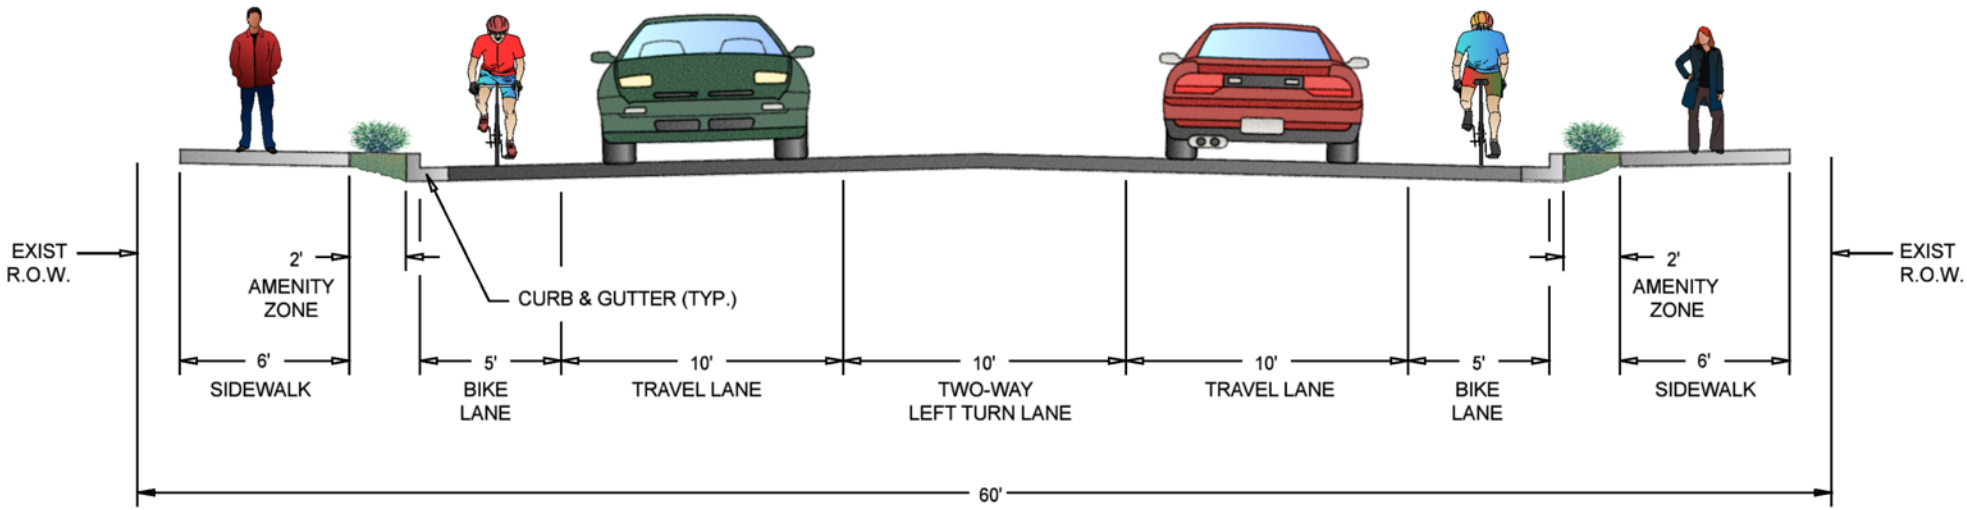
EXIST
R.O.W.
2'
AMENITY
ZONE
CURB & GUTTER (TYP.)
2'
AMENITY
ZONE
EXIST
R.O.W.
6'
SIDEWALK
5'
BIKE
LANE
10'
TRAVEL LANE
10'
TWO-WAY
LEFT TURN LANE
10'
TRAVEL LANE
5'
BIKE
LANE
6'
SIDEWALK
60'

NW 196th ST.