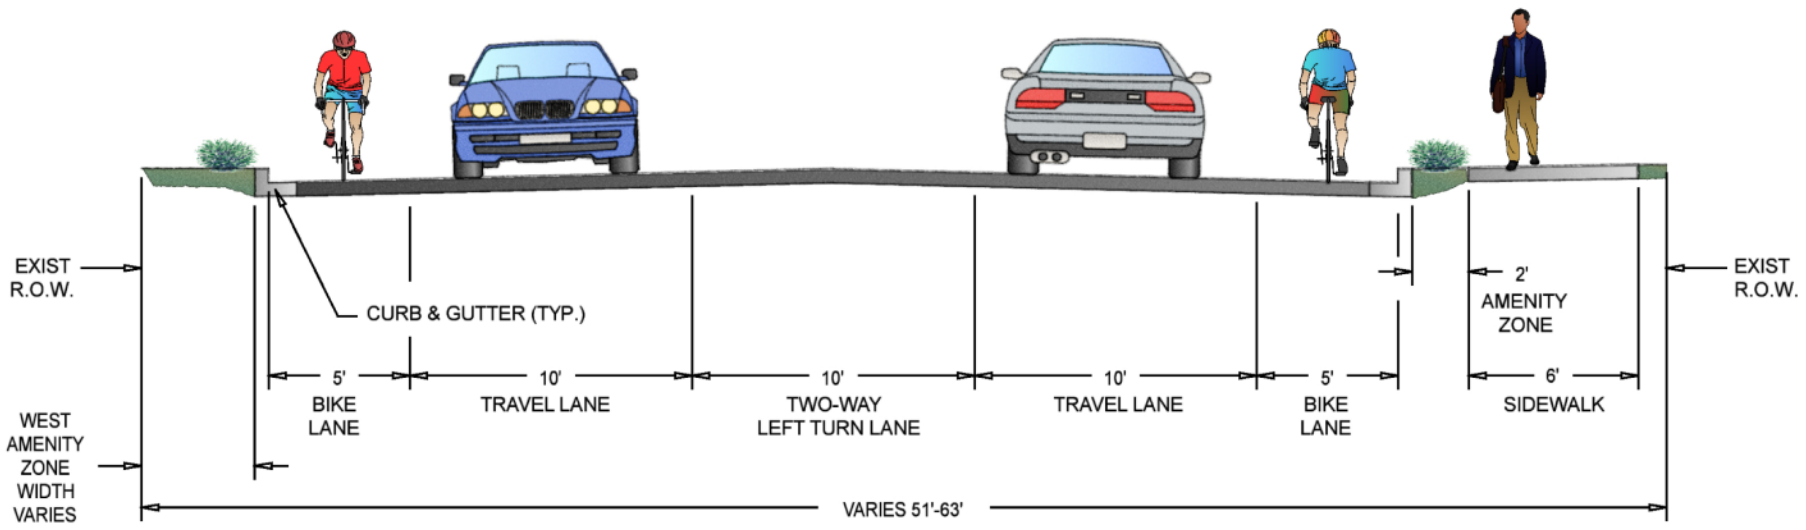


# RICHMOND BEACH DR. - OPTION 1

(40' ROAD, 49' MIN. WIDTH W/O WEST AMENITY ZONE)

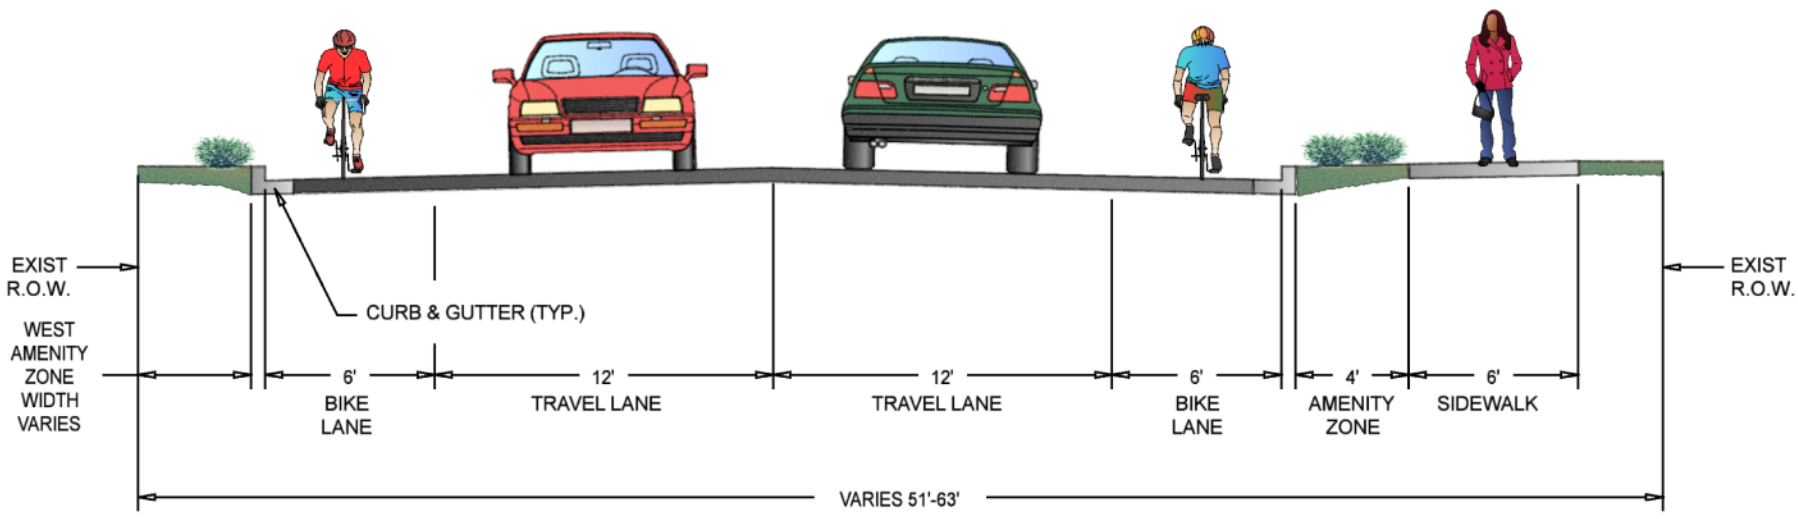


# RICHMOND BEACH DR. - OPTION 2

(36' ROAD, 47' MIN. WIDTH W/O WEST AMENITY ZONE)

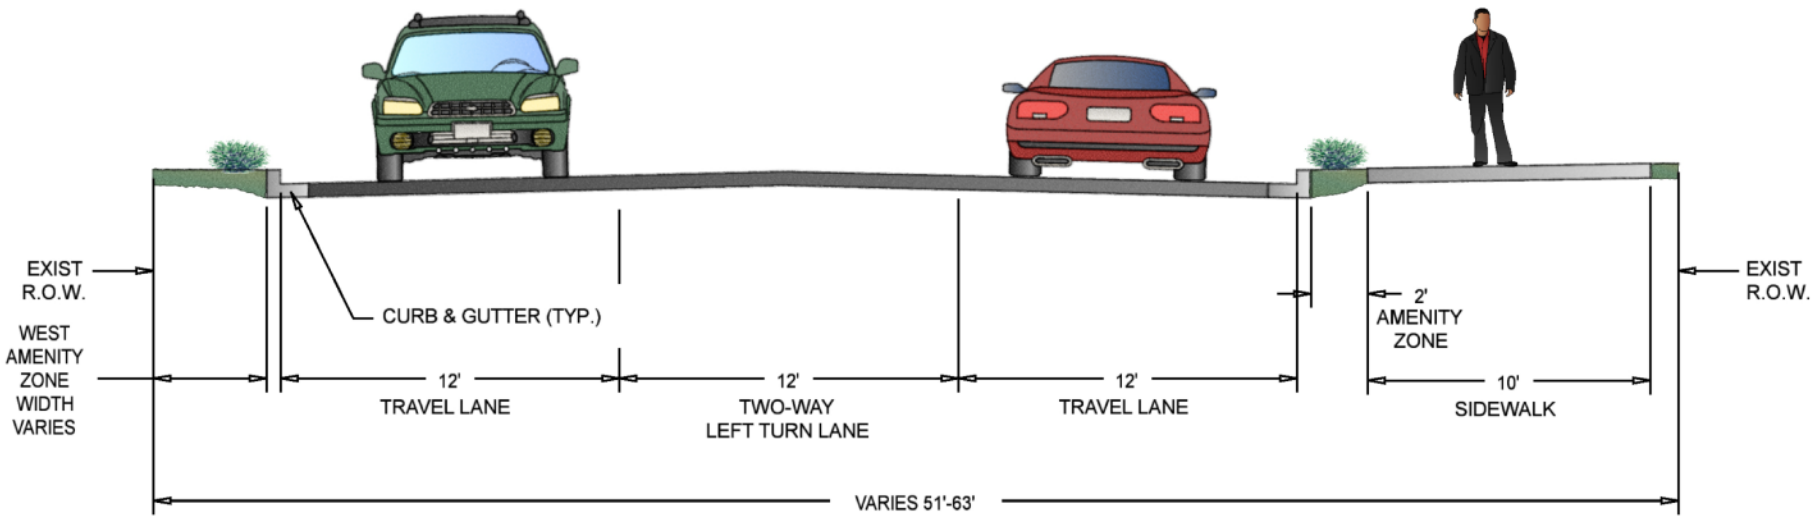


# RICHMOND BEACH DR. - OPTION 3

(36' ROAD, 49' MIN. WIDTH W/O WEST AMENITY ZONE)