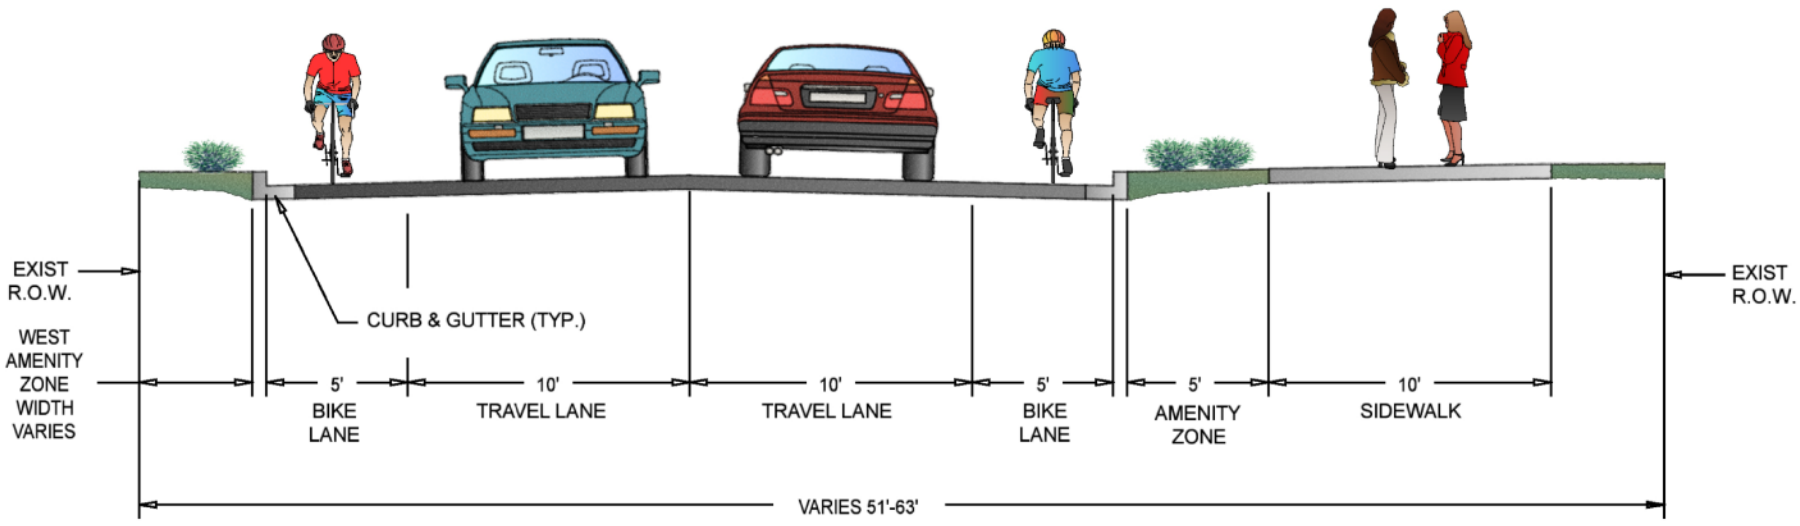

RICHMOND BEACH DR. - OPTION 4A

(30' ROAD, 46' MIN. WIDTH W/O WEST AMENITY ZONE)

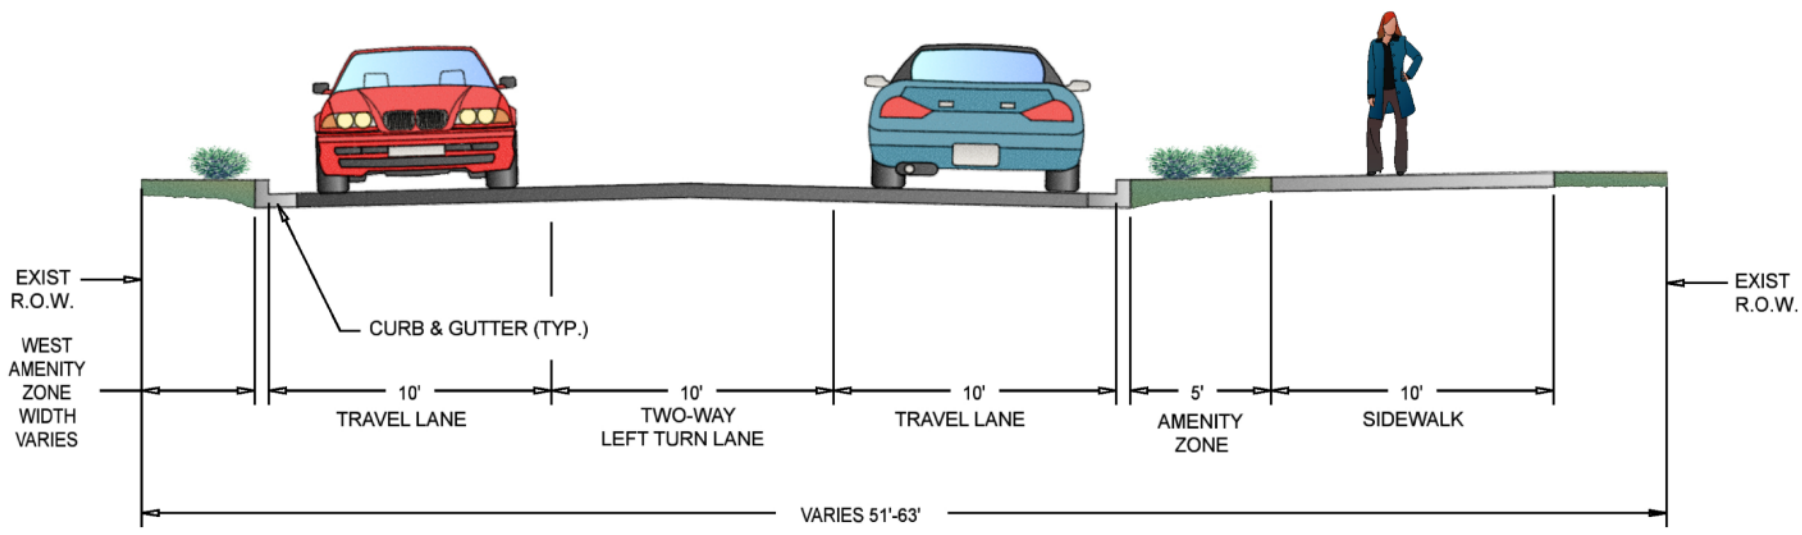

RICHMOND BEACH DR. - OPTION 4B

(30' ROAD, 46' MIN. WIDTH W/O WEST AMENITY ZONE)

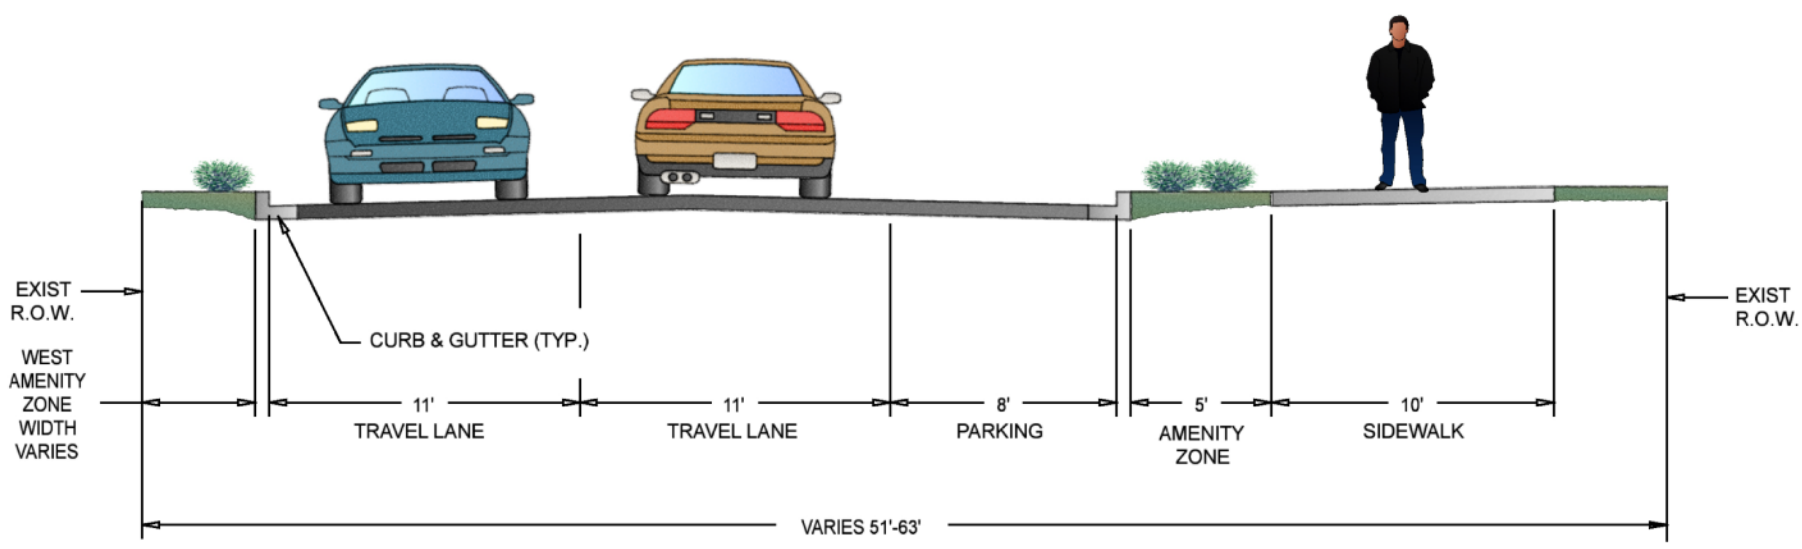

RICHMOND BEACH DR. - OPTION 4C

(30' ROAD, 46' MIN. WIDTH W/O WEST AMENITY ZONE)