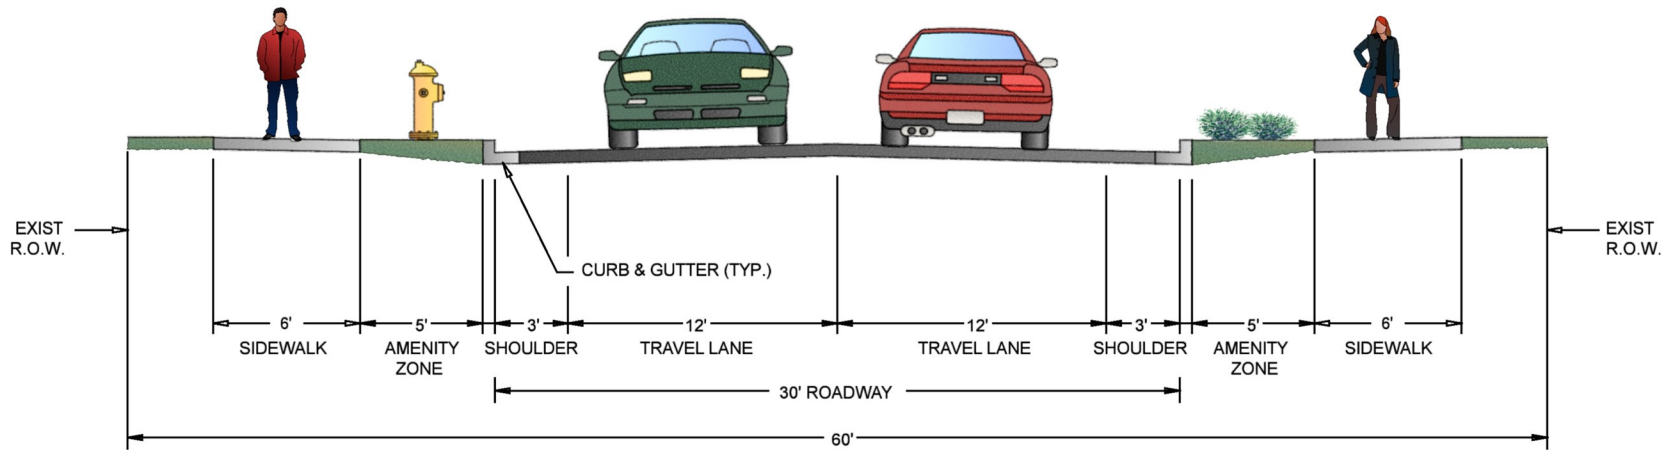

NW 196TH ST. - TWO LANE SECTION